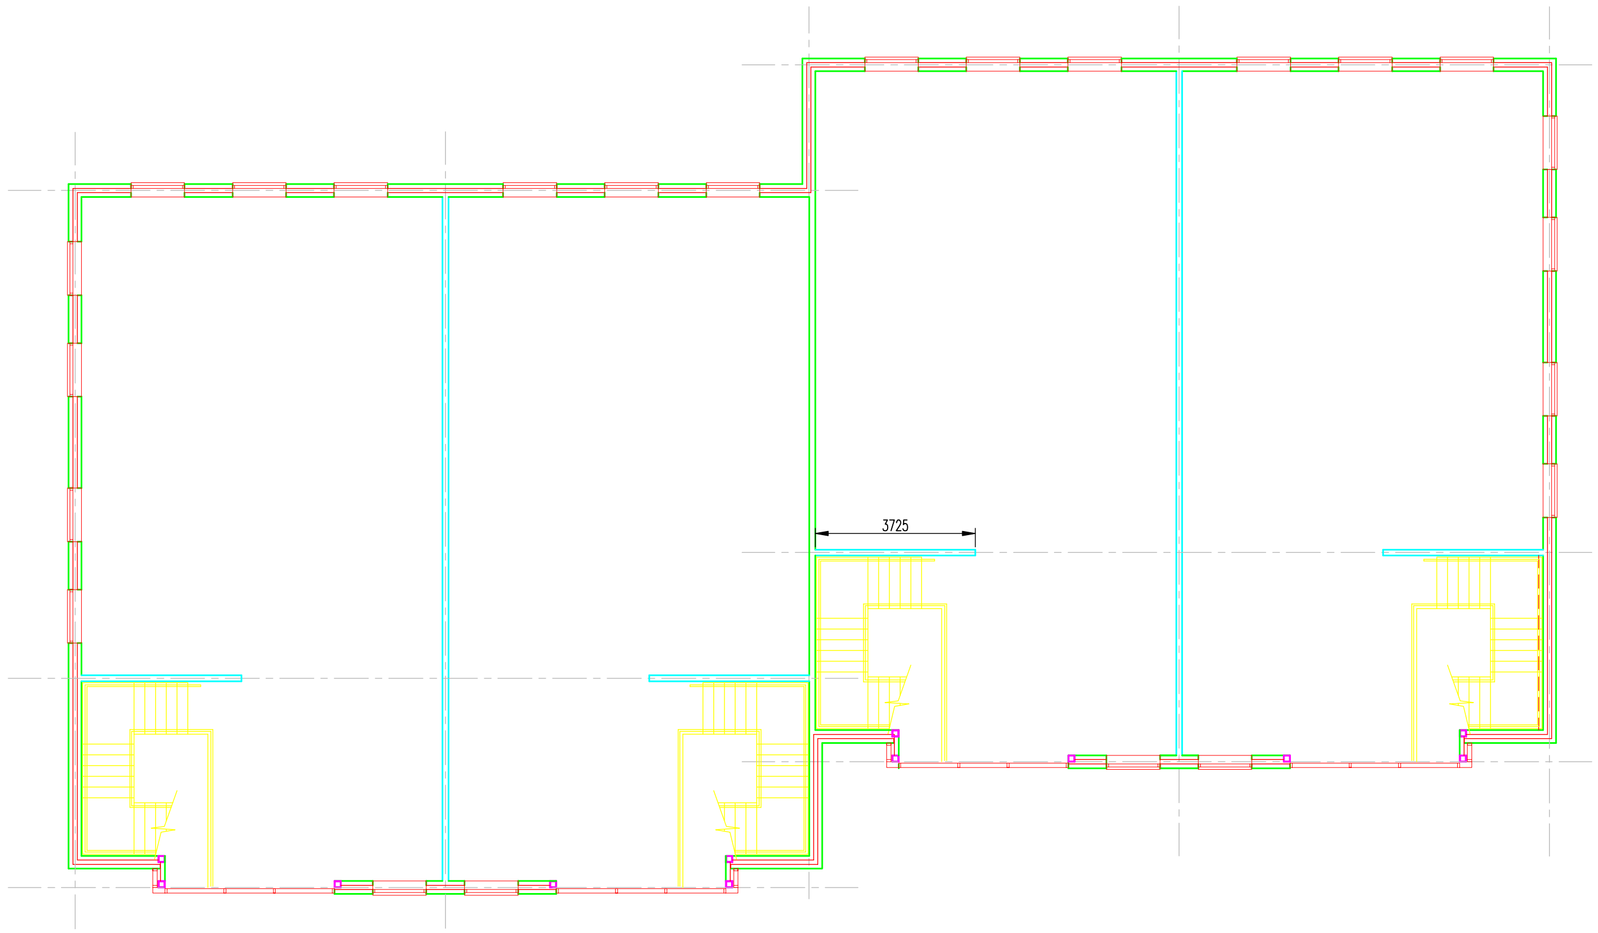

UPPER FLOOR

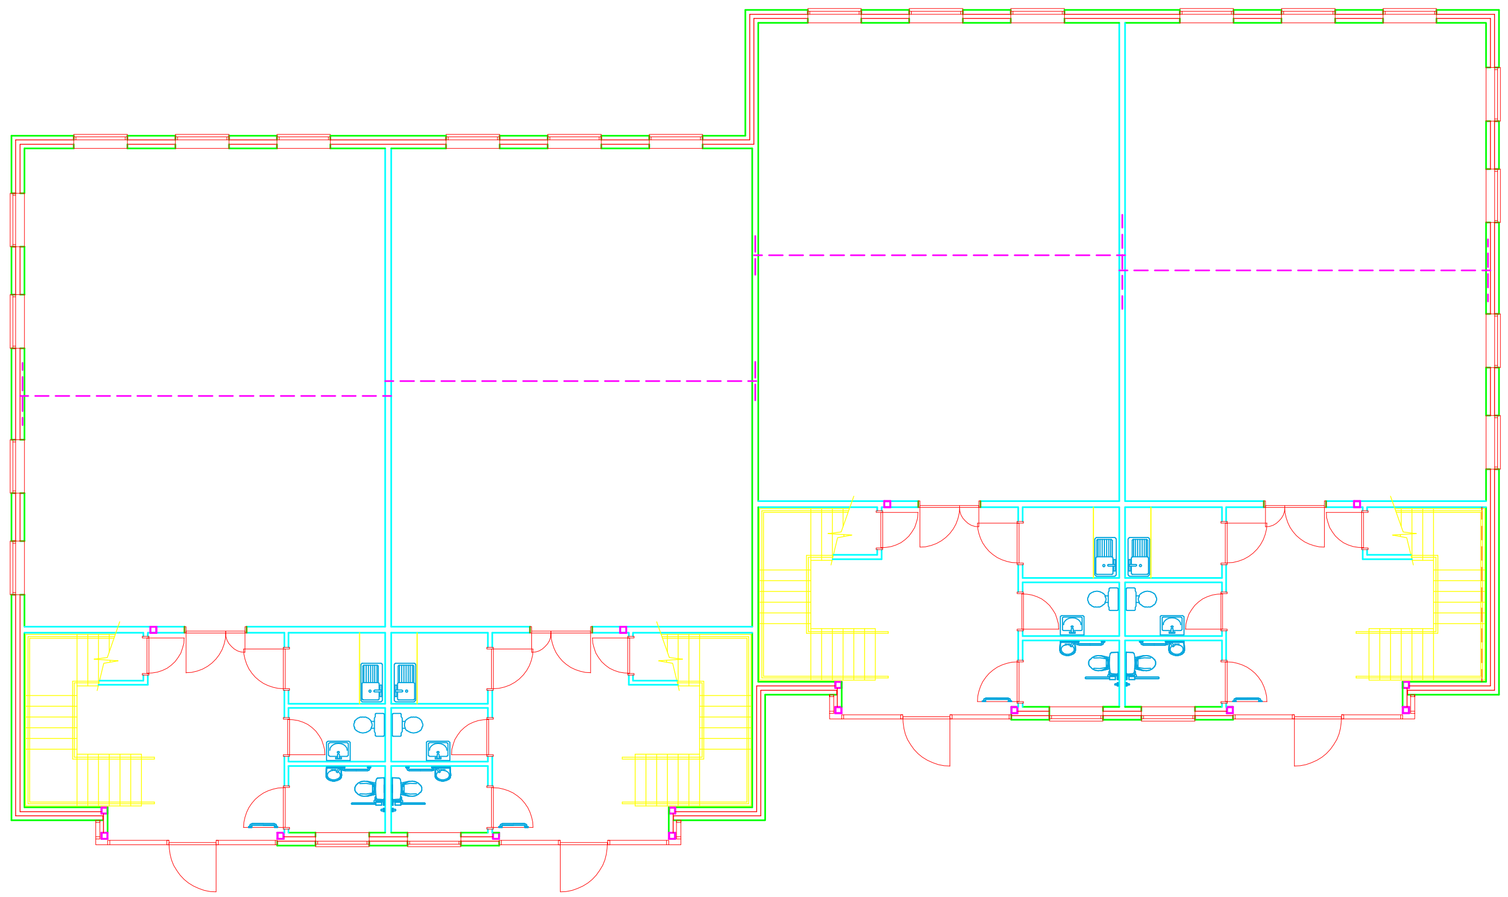

GROUND FLOOR

Rev	Date	Revision notes	By
.	.	.	.

DO NOT SCALE

Status

CONSTRUCTION

Project

OFFICE/WAREHOUSE DEVELOPMENT
RAMPART'S BUSINESS PARK
BERWICK UPON TWEED

Title

G2K LINKED OFFICE
PLANS & ELEVATIONS
UNITS 9-12, 14-17

GLADMAN
Gladman House
Alexandria Way
Congleton Business Park
Congleton
Cheshire
CW12 1LB
Tel: 01260 288800
Fax: 01260 288801
www.gladman.co.uk

Drawn By	Publish Date	Scale(s)
MR	May'07	.

Project no.	Drawing no.	Revision
3150	(2L)500	.